Project Management Initials: Drawn By:PK Checked: KF Approved: RC ISO A0 841mm x 1189mm

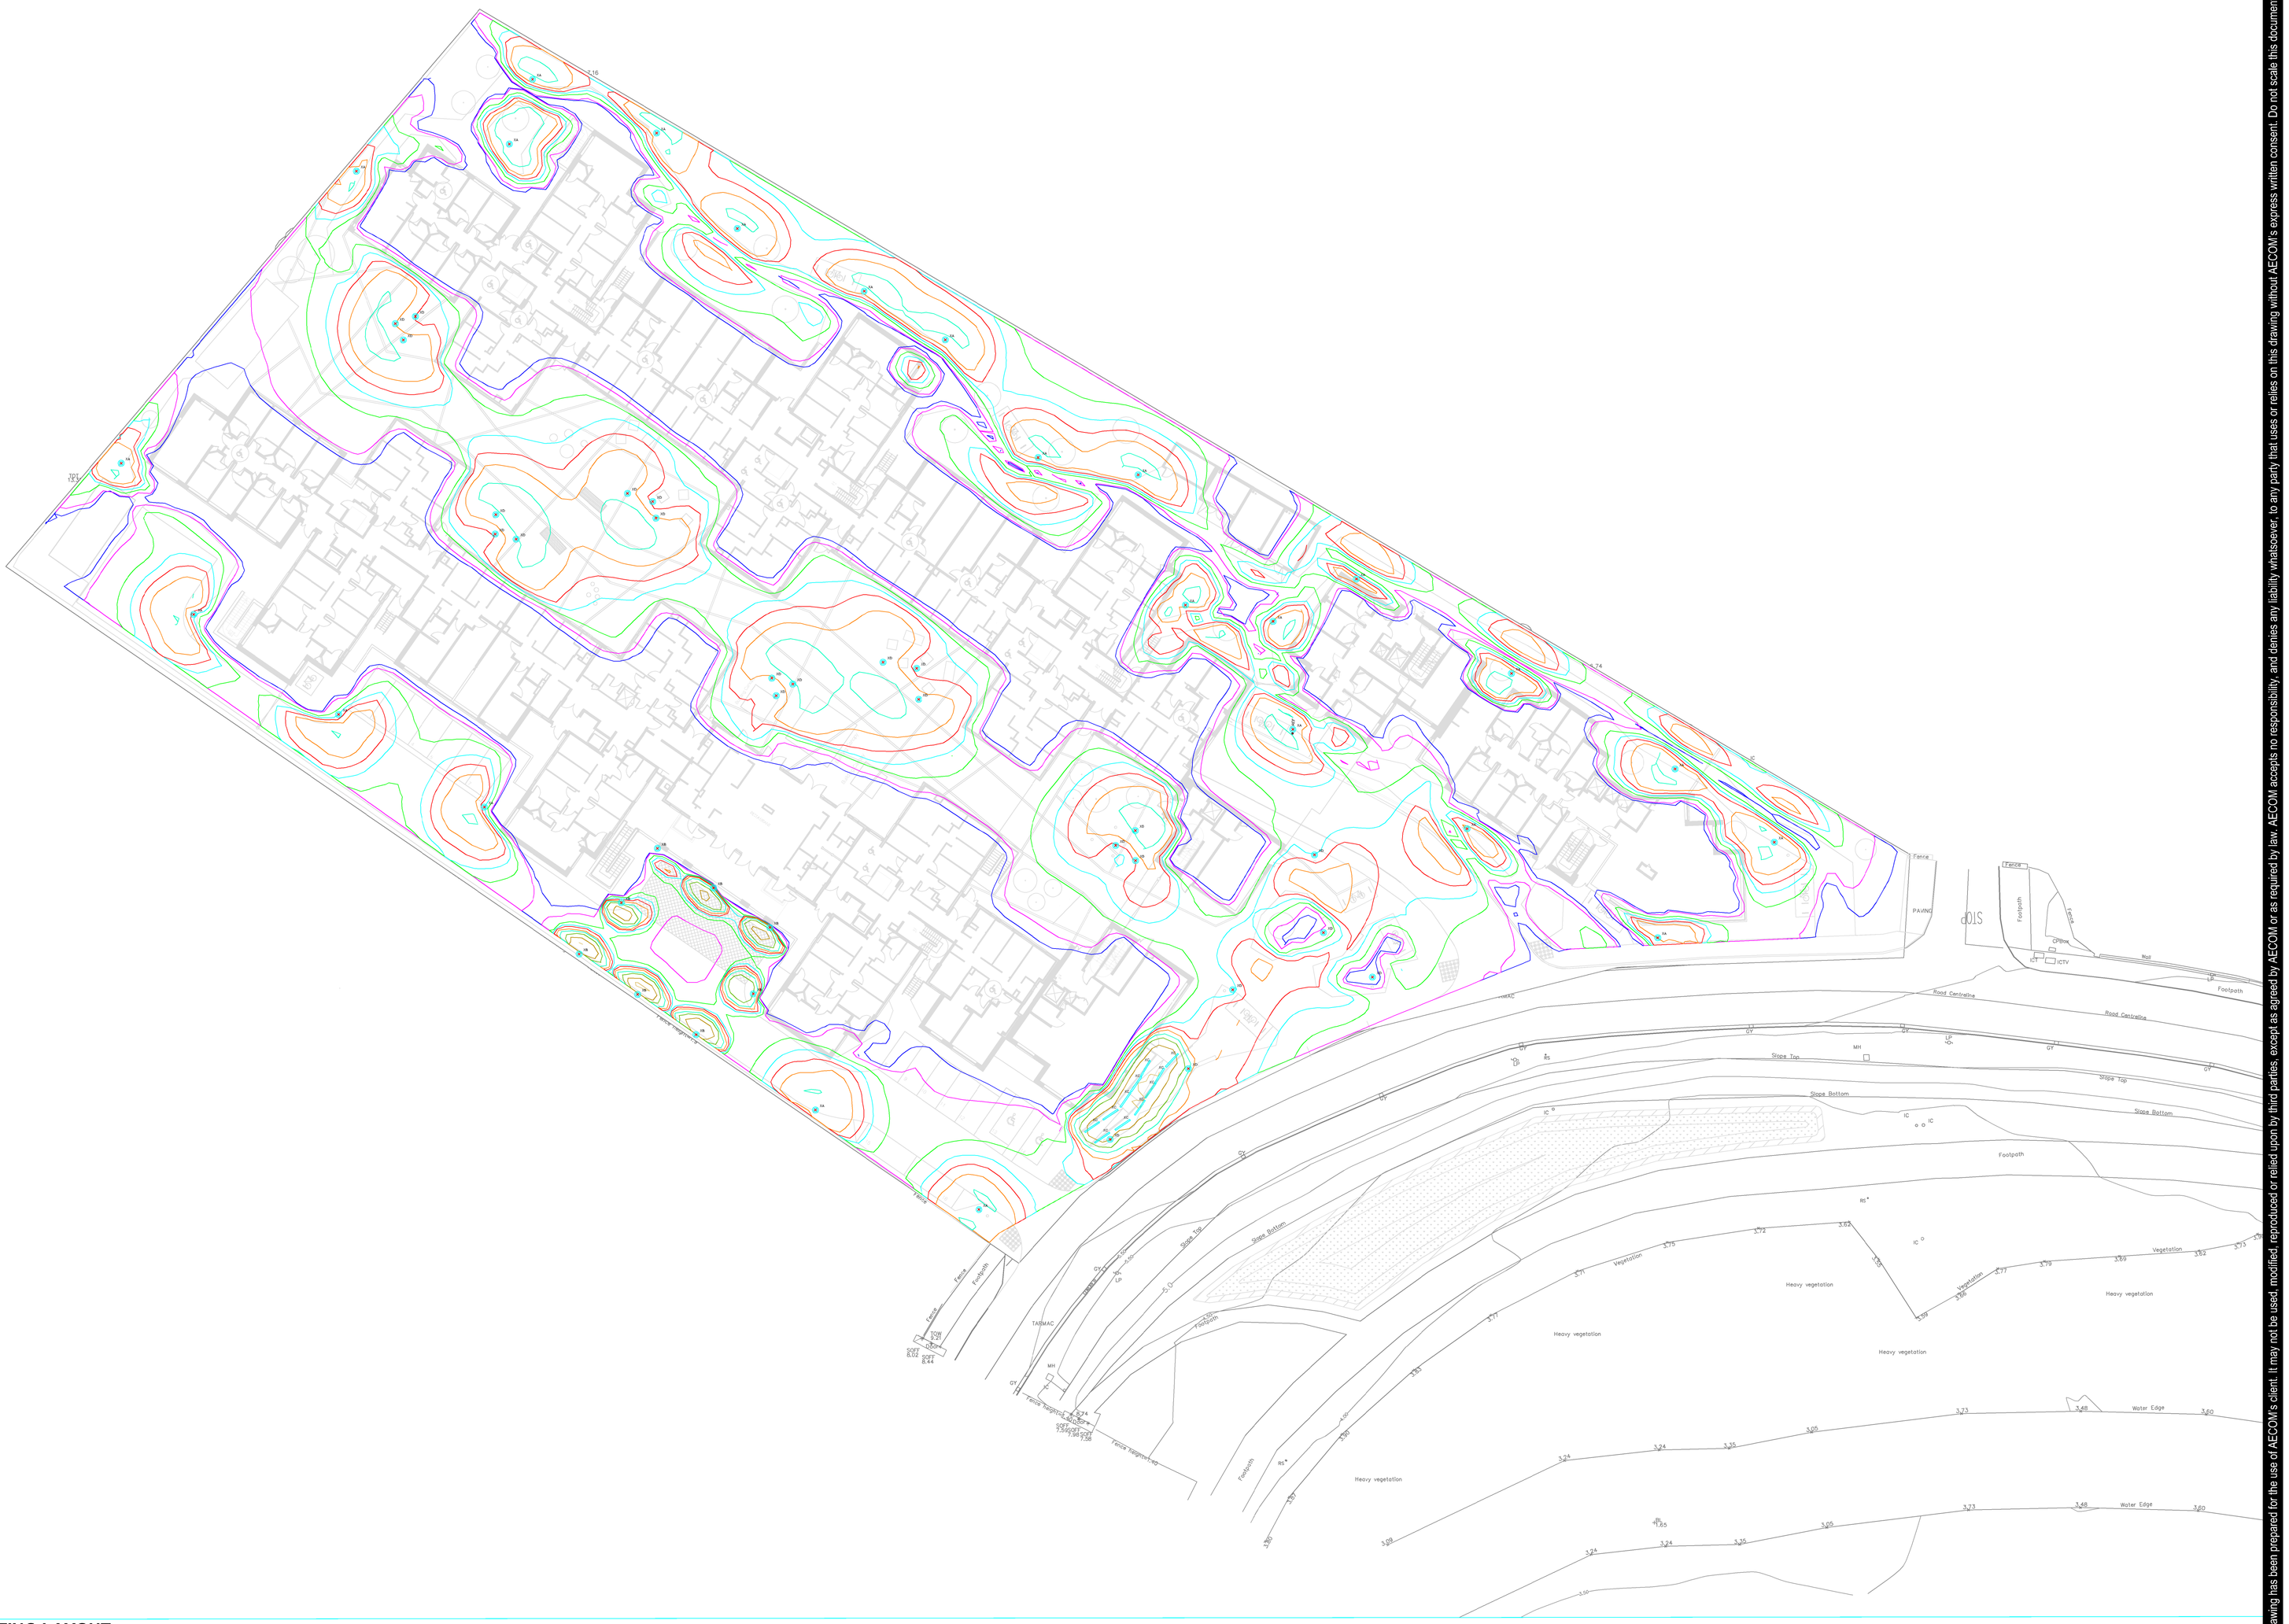

A EXTERNAL PUBLIC LIGHTING LAYOUT

0001 Scale: 1:250

Last saved by: PAUL.KAVANAGH1(2020-04-06) Last Plotted: 2020-04-06
Filename: \\EU.AECOMNET.COM\EMIA\UK\IE\DBL2JOBS\PR-354607_CURT_NA_CORIBE_STUDENT_ACCOM\400_TECHNICAL\403_BS\LIGHTING CALCULATIONS\LIGHTING REPORT\PR354607-ACM-00-XX-DR-EL-020002.DWG

Printed on ___ % Post-Consumer Recycled Content Paper

This drawing has been prepared for the use of AECOM's client. It may not be used, modified, reproduced or relied upon by third parties, except as agreed by AECOM or as required by law. AECOM accepts no responsibility, and denies any liability whatsoever, to any party that uses or relies on this drawing without AECOM's express written consent. Do not scale this document. All measurements must be obtained from the stated dimensions.

AECOM

PROJECT

CÚIRT NA COIRIBE STUDENT RESIDENTIAL DEVELOPMENT, GALWAY.

CLIENT

EXETER IRELAND PROPERTY III LIMITED

CONSULTANT

AECOM
Adelphi Plaza
George's Street Upper
Dun Laoghaire Co.Dublin
+353 (0) 1 238 3100 tel
+353 (0) 1 238 3199 fax
www.aecom.com

NOTES:

1. THIS DRAWING IS TO BE READ IN CONJUNCTION WITH ALL OTHER RELEVAN" ARCHITECTURAL AND ENGINEERING DRAWINGS. ANY DISCREPANCIES, ERRORS OR OMISSIONS TO BE BROUGHT TO THE ATTENTION OF THE DESIGNER.
2. ALL DIMENSIONS TO BE CHECKED BY THE CONTRACTOR ON SITE PRIOR TO COMMENCEMENT OF WORKS.
3. AECOM LIMITED TO BE INFORMED BY THE CONTRACTOR OF ANY DISCREPANCIES PRIOR TO THE COMMENCEMENT OF WORKS ON SITE.
4. DIMENSIONS OF ALL BOUNDARIES AND ADJOINING ROADS TO BE CHECKED ON SITE PRIOR TO COMMENCEMENT OF WORKS.
5. DO NOT SCALE. A.L MEASUREMENTS AND COORDINATES TO BE CHECKED ON SITE.

Isolines
- 0.5 lx
- 1.0 lx
- 3.0 lx
- 5.0 lx
- 7.0 lx
- 10.0 lx
- 15.0 lx
- 25.0 lx
- 50.0 lx
- 100.0 lx

LEGEND

- BEGA 84121K3 LED 25.8W (2296lm)
- BEGA 99857K3 LED 20W + 99622 (923lm)
- DW WINDSOR GARDA 1200 12 LED (16W 3K 821 lm)
- SITECO 5XA5412F1A2084F LITEPOLE (1890 lm 19.8W)

AECOM PLANNING

ISSUE/REVISION

I/R	DATE	DESCRIPTION
A	06.04.2020	ISSUED FOR PLANNING

PROJECT NUMBER

60588866

SHEET TITLE

EXTERNAL PUBLIC LIGHTING LAYOUT

SHEET NUMBER

PR354607-ACM-00-XX-DR-EL-020002